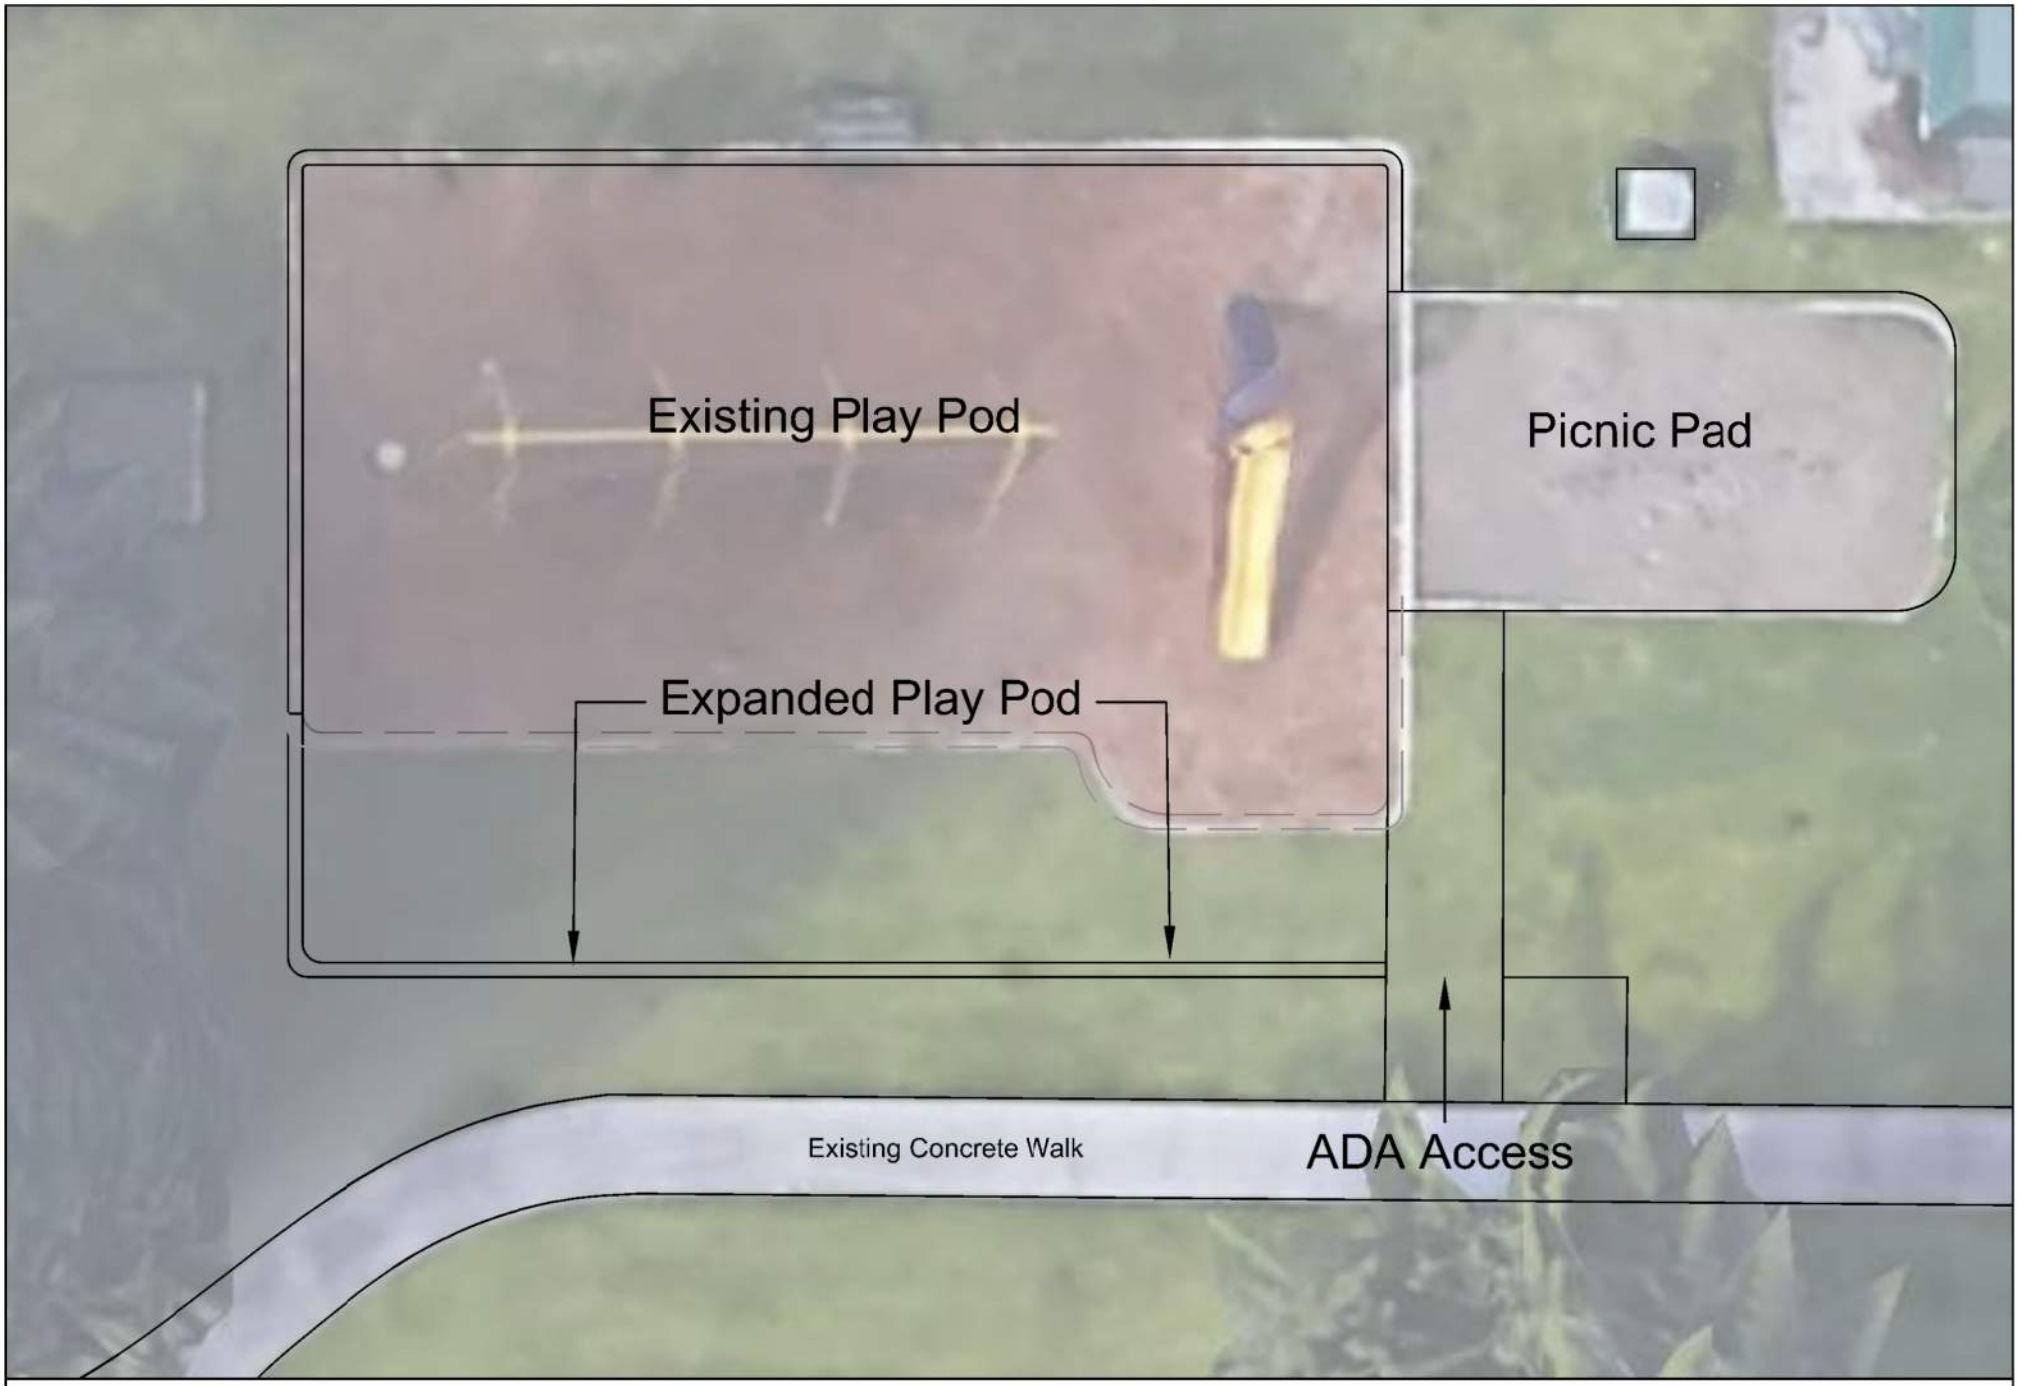

Rose Memorial Park Playground

Layout Plan

North

Scale: 1"=10'