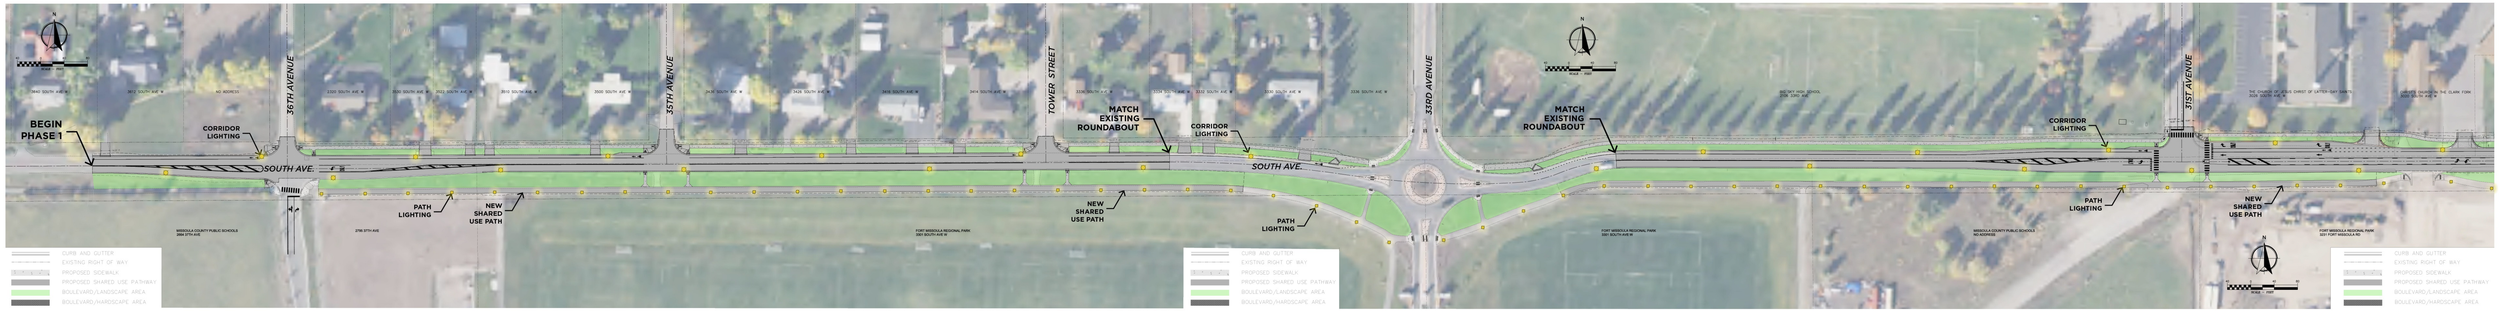

BIG SKY SEWER CONNECTION

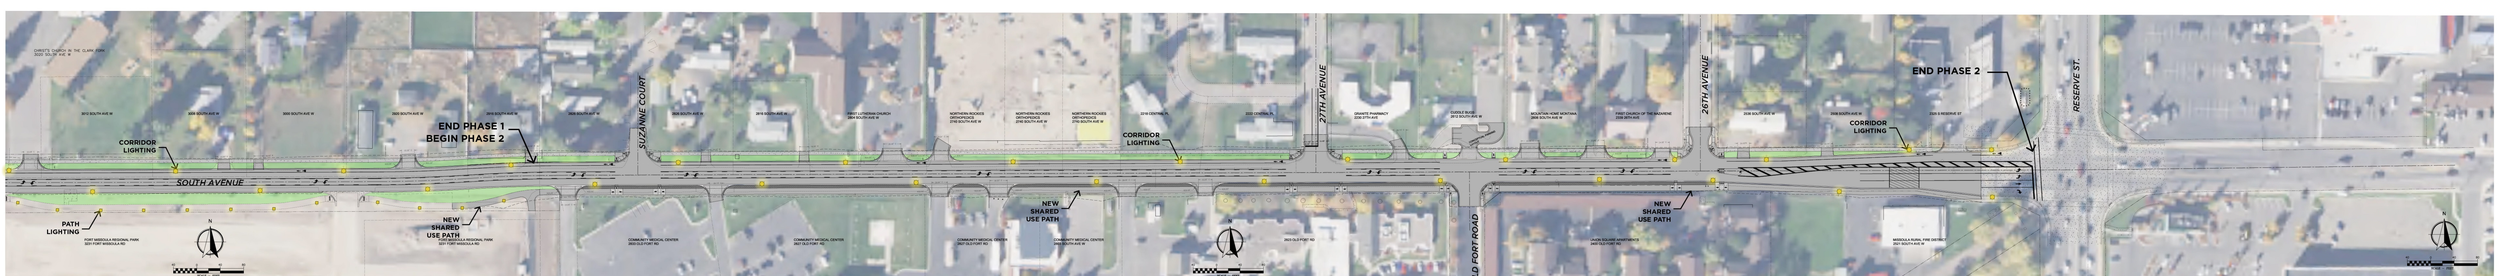

BIG SKY SEWER CONNECTION

WGMGROUP

SOUTH AVENUE RECONSTRUCTION

PROJECT OVERVIEW

MISSOULA